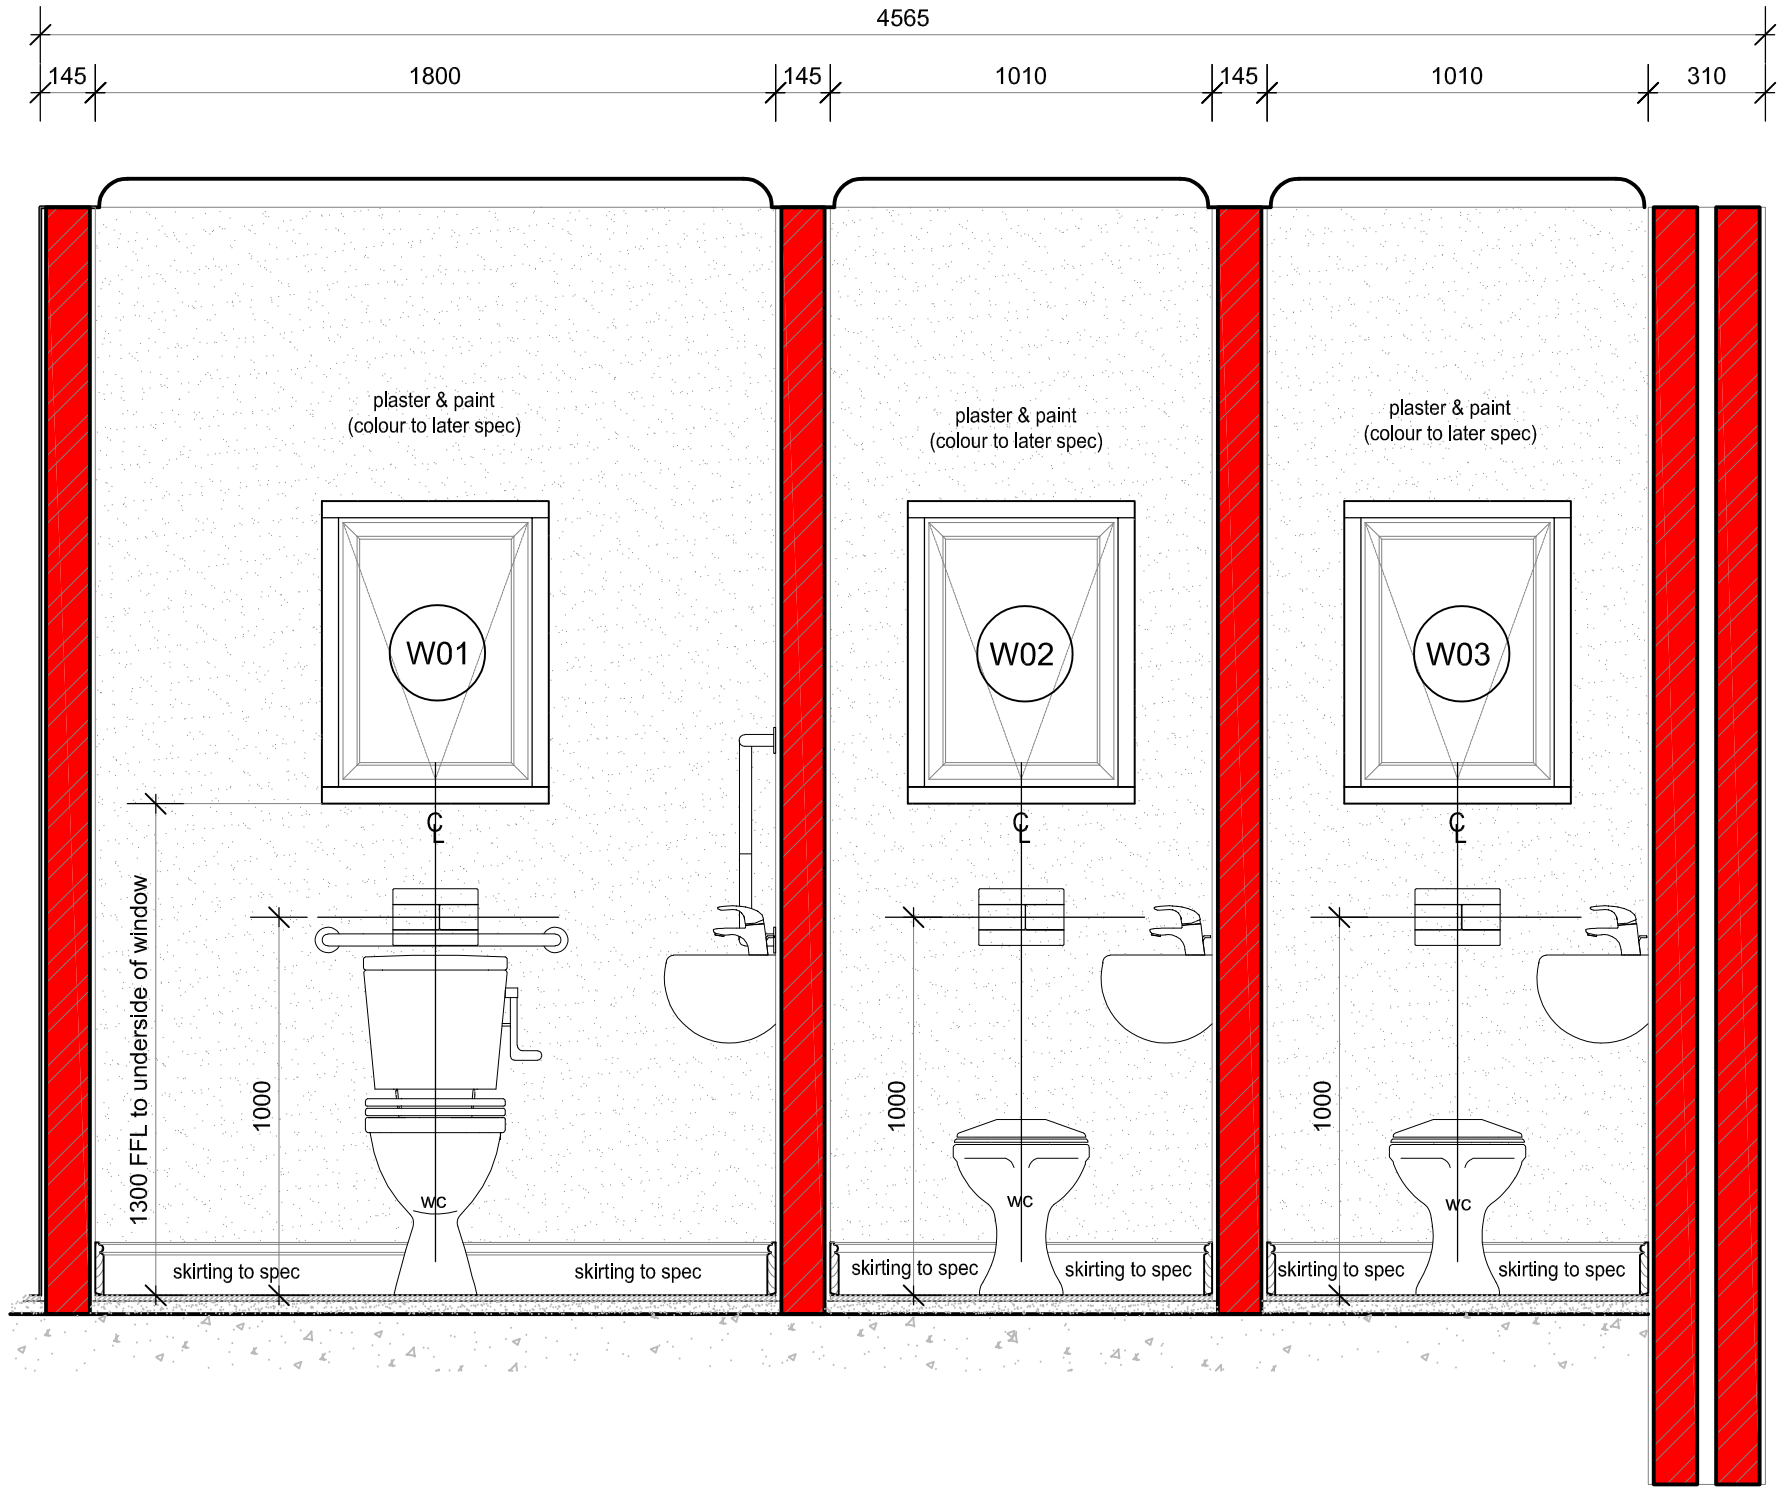

WEST SECTIONAL ELEVATION
1:20

ARCHITECTURE CC CK 1990/067112/23
RENNIE | SCURR | ADENDORFF
15 New Church Street
Cape Town 8001
T +27 (0) 21 423 0328
F +27 (0) 21 424 9396
E cape@archrsa.com
Copyright © (2007) All rights reserved

Client: National Research Foundation	Designed: MS	Date: 2018-02-12	Project Number 01544	
Project: New Office for South African Environmental Observation Network	Drawn: AON	Scale 1:20 @ A3	Drawing Number W-4102	
Drawing type: West Sectional Elevation	Checked:	Ref: \\rsaserver\Company\ARCHRSA\Current Jobs\SAAO\01544 SAAO\Drawings and Specifications\04 (W) Working drawings\4000 Layouts\4000 General (Floor finishes)	Revision	